APPROX NORTH

20 0 20 40 60

NOT TO SCALE

FEBRUARY 3, 2014

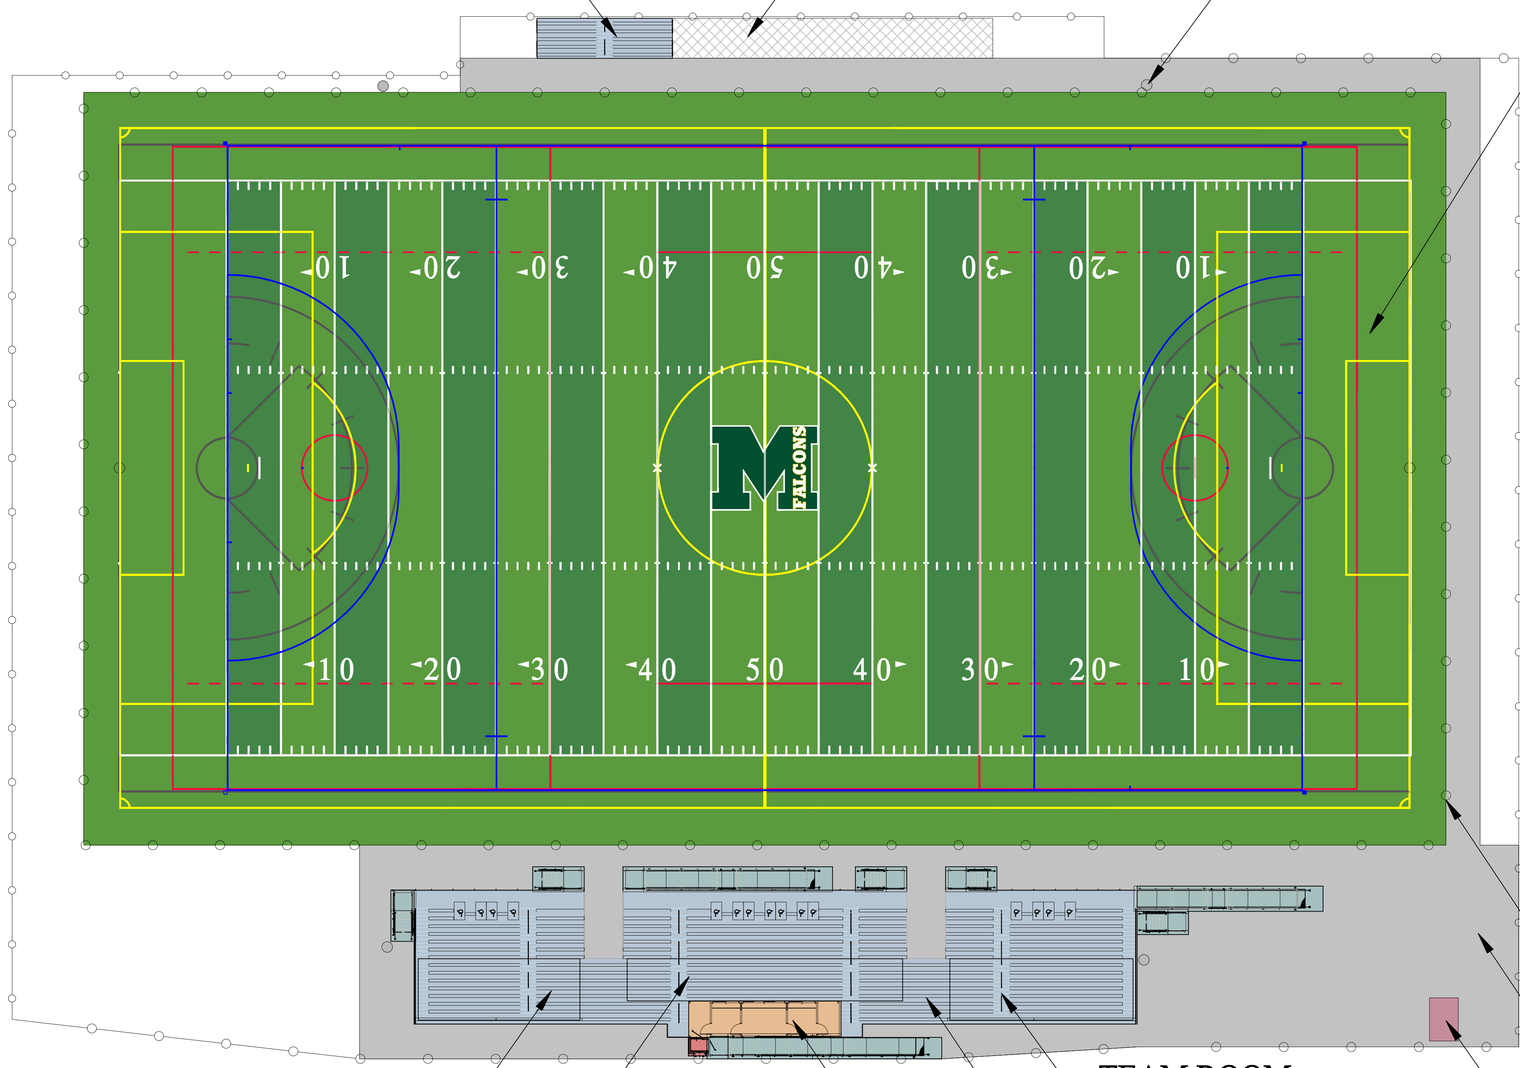

BLEACHER EXPANSION

EXISTING BLEACHERS

RETROFIT EXISTING FIELD LIGHTS

NEW ARTIFICIAL TURF MULTI-USE FIELD

FOOTBALL - WHITE
SOCCER - YELLOW
MEN'S LACROSSE - RED
WOMEN'S LACROSSE - BLACK
FIELD HOCKEY - BLUE

NEW PERIMETER FENCING

NEW ENTRANCE PLAZA

EXISTING TICKET BOOTH

TEAM ROOM
UNDER BLEACHERS

CONCESSION/STORAGE
UNDER BLEACHERS

TEAM ROOM
UNDER BLEACHERS

NEW 1500 SEAT BLEACHER

NEW PRESSBOX
WITH ADA ACCESSIBLE ELEVATOR

OWNER:

HAMPDEN-WILBRAHAM REGIONAL SCHOOL DISTRICT

ATHLETIC FACILITY MASTER PLAN
MINNECHAUG REGIONAL HIGH SCHOOL

WILBRAHAM, MASSACHUSETTS

DESIGN CONSULTANT:

The WBA Group, Inc.
116 Montowese Steet
Branford, Connecticut 06405
Phone: (203)488-8234
Cell: (203)376-8650
Fax: (203)483-7202
Email: WBA@the-wba-group.com